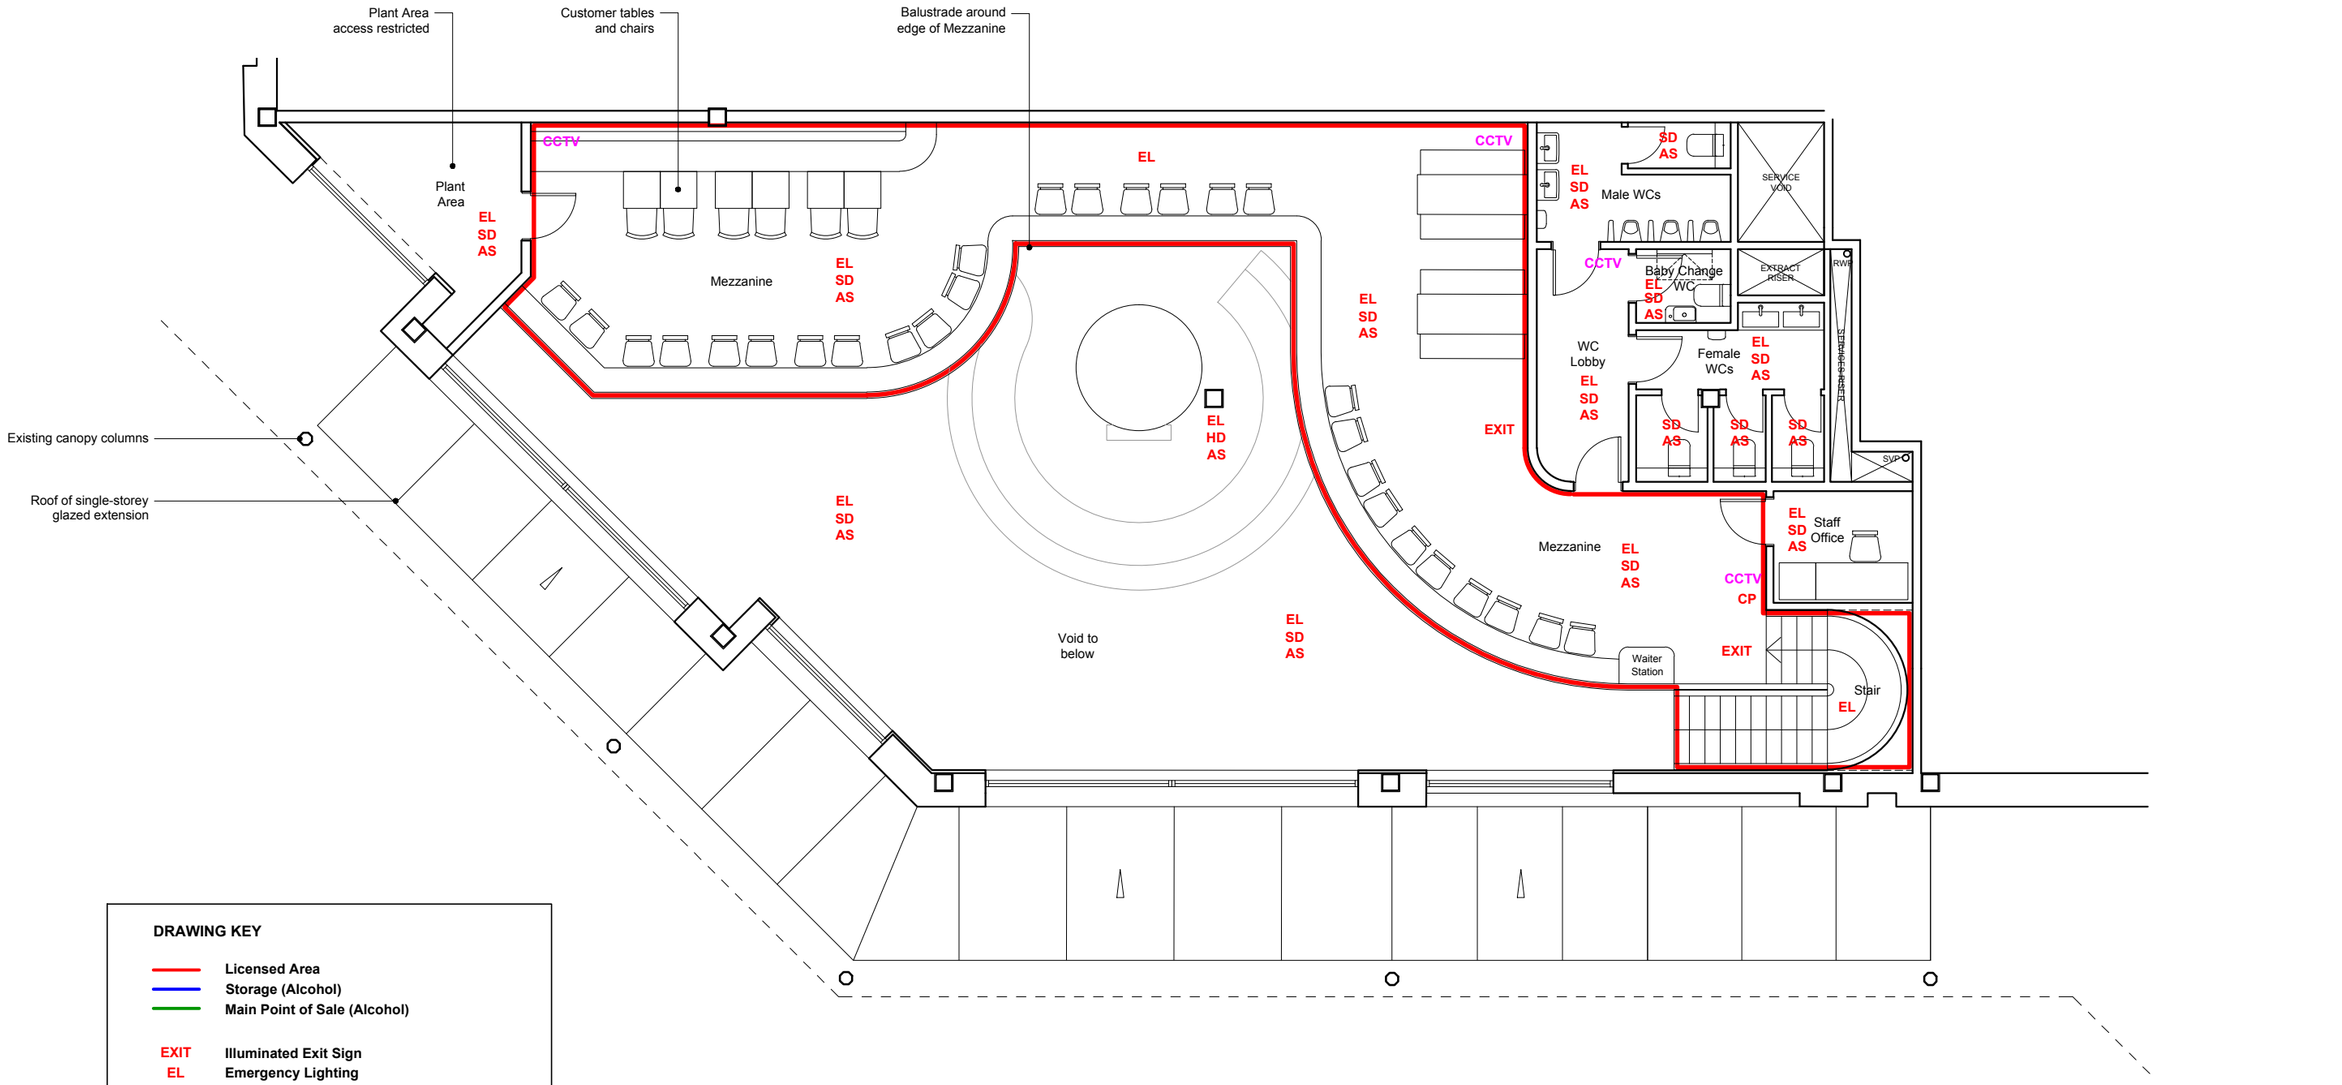

DRAWING KEY

	Licensed Area
	Storage (Alcohol)
	Main Point of Sale (Alcohol)
EXIT	Illuminated Exit Sign
EL	Emergency Lighting
SD	Smoke Detector
HD	Heat Detector
AS	Alarm Sounder/Beacon Base
CP	Call Point
FAP	Fire Alarm Panel
WHB	Wash Hand Basin
F	Alcohol Fridge
CCTV	CCTV camera

N

0 1 2 3 4 5m

A3

NOTES

Do not scale from this drawing. Dimensions are in millimetres unless noted otherwise. All dimensions and levels to be checked on site and any discrepancies notified to the architect. This drawing to be read in conjunction with other relevant drawings and documents. This drawing is copyright and is not to be reproduced without prior consent.

© Niall Gallacher Ltd

REVISION	DATE	DESCRIPTION

KEY

DRAWING TITLE: MEZZANINE FLOOR PREMISES PLAN

NIALL GALLACHER ARCHITECTURE
T.+44(0)7917132550 E.info@niallgallacher.co.uk
www.niallgallacher.co.uk

PROJECT/SITE: UNIT 3A, CAPTAIN COOK SQUARE, MIDDLESBROUGH TS1 5UB

CLIENT: TAREK THOMA

SCALE: 1:100 at A3

DRAWING STATUS: INFORMATION

FIRST ISSUED: 19.05.23

DRAWING NUMBER: 422/P/301

REVISION: -